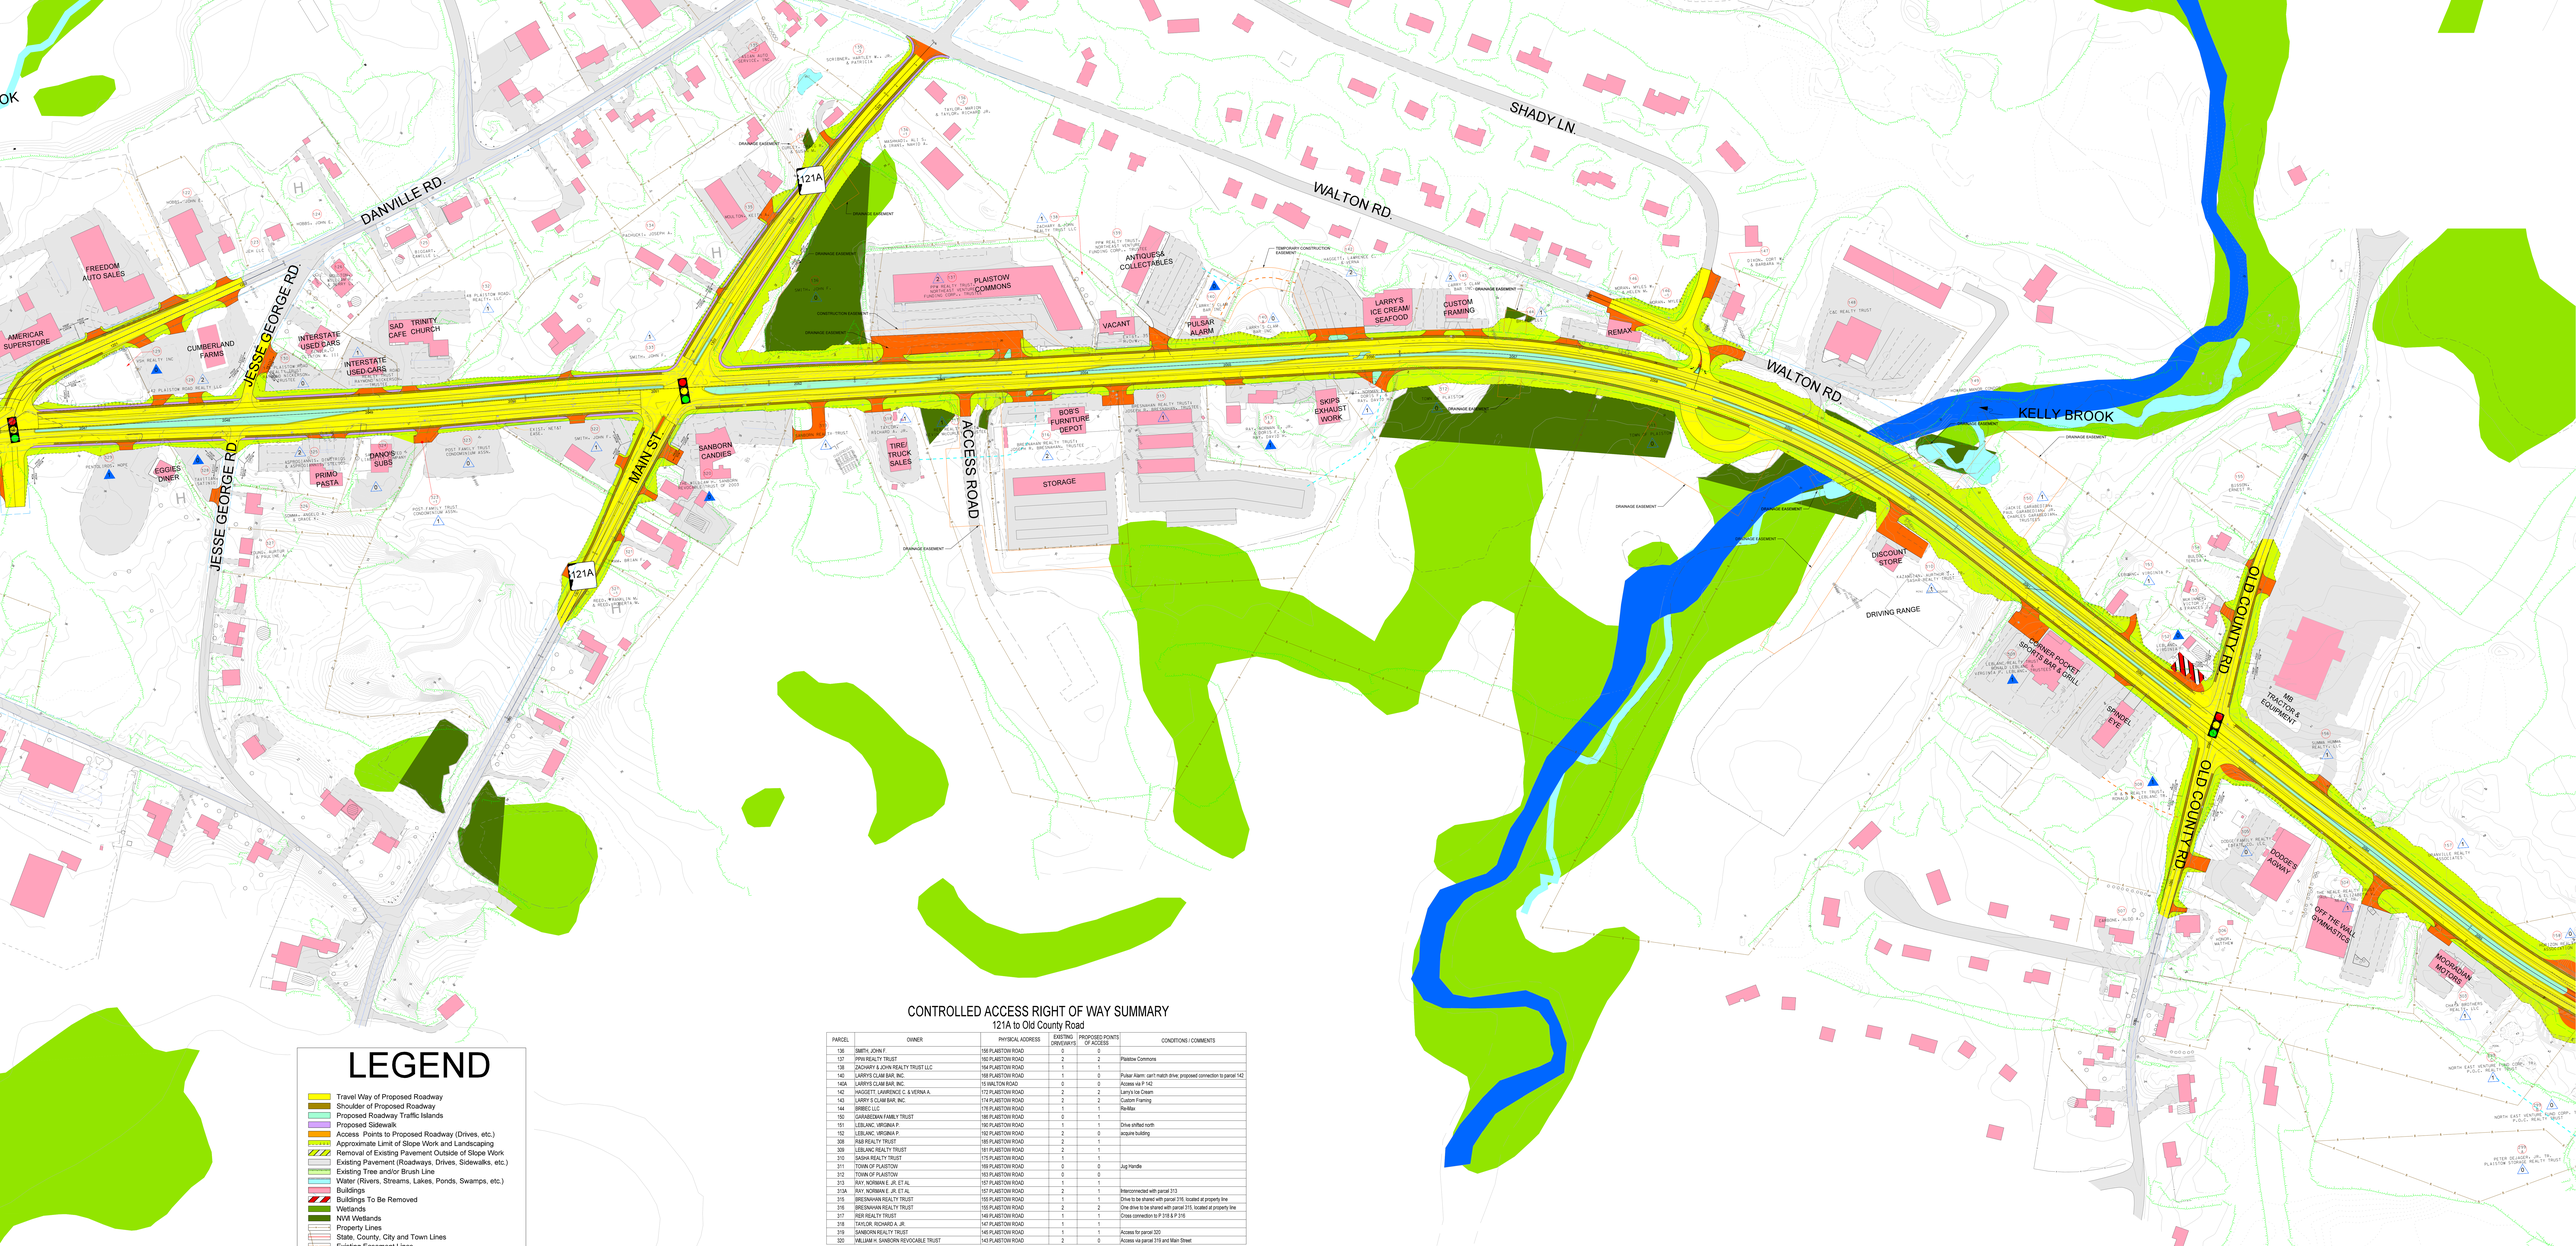

LEGEND

- Travel Way of Proposed Roadway
- Shoulder of Proposed Roadway
- Proposed Roadway Traffic Islands
- Proposed Sidewalk
- Access Points to Proposed Roadway (Drives, etc.)
- Approximate Limit of Slope Work and Landscaping
- Removal of Existing Pavement Outside of Slope Work
- Existing Pavement (Roadways, Drives, Sidewalks, etc.)
- Existing Tree and/or Brush Line
- Water (Rivers, Streams, Lakes, Ponds, Swamps, etc.)
- Buildings
- Buildings To Be Removed
- Wetlands
- NWI Wetlands
- Property Lines
- State, County, City and Town Lines
- Existing Easement Lines
- Proposed Easement Lines
- Existing R.O.W. (Right -of-Way)
- Proposed R.O.W.
- Existing C.A.R.O.W. (Controlled Access)
- Proposed C.A.R.O.W.
- Existing L.A.R.O.W. (Limited Access)
- Proposed L.A.R.O.W.
- Existing Tree Fill
- Building Fill
- Water Fill
- Shadow
- Stone Fill
- Bridge Removal
- Flood Plain
- Connector Road - By Others
- Proposed Driveway Connections (Included in this Project)
- Future Driveway Connections - By Others
- Proposed Points of Access
- Proposed Reduction in Number of Access Points
- Emergency Vehicle Turnaround
- Jughandle
- Traffic Signal

Prepared By
New Hampshire Department of Transportation
Highway Design Bureau

CONTROLLED ACCESS RIGHT OF WAY SUMMARY

121A to Old County Road

PARCEL	OWNER	PHYSICAL ADDRESS	EXISTING DRIVEWAYS	PROPOSED POINTS OF ACCESS	CONDITIONS / COMMENTS
136	SMITH, JOHN F	158 PLAISTOW ROAD	0	0	
137	PPNI REALTY TRUST	160 PLAISTOW ROAD	2	2	Plaistow Commons
138	ZACHARY B JOHN REALTY TRUST LLC	164 PLAISTOW ROAD	1	1	
140	LARRYS CLAM BAR, INC.	168 PLAISTOW ROAD	1	0	Pulsar Alarm: can't match drive; proposed connection to parcel 142
140A	LARRYS CLAM BAR, INC.	16 WALTON ROAD	0	0	Access via P 142
142	HAGGETT, LAWRENCE C. & VERNA A.	172 PLAISTOW ROAD	2	2	Larry's Ice Cream
143	LARRY S CLAM BAR, INC.	174 PLAISTOW ROAD	2	2	Custom Framing
144	BRBREC LLC	178 PLAISTOW ROAD	1	1	Re/Max
150	GARABEDIAN FAMILY TRUST	188 PLAISTOW ROAD	0	1	
151	LEBLANC, VIRGINIA P.	190 PLAISTOW ROAD	1	1	Drive shifted north
152	LEBLANC, VIRGINIA P.	192 PLAISTOW ROAD	2	0	acquire building
308	R&B REALTY TRUST	185 PLAISTOW ROAD	2	1	
309	LEBLANC REALTY TRUST	181 PLAISTOW ROAD	2	1	
310	SASHA REALTY TRUST	175 PLAISTOW ROAD	1	1	
311	TOWN OF PLAISTOW	169 PLAISTOW ROAD	0	0	Jug Handle
312	TOWN OF PLAISTOW	163 PLAISTOW ROAD	0	0	
313	RAY, NORMAN E. JR. ET AL	157 PLAISTOW ROAD	1	1	
313A	RAY, NORMAN E. JR. ET AL	157 PLAISTOW ROAD	2	1	Interconnected with parcel 313
315	BRESNAHAN REALTY TRUST	155 PLAISTOW ROAD	1	1	Drive to be shared with parcel 316, located at property line
316	BRESNAHAN REALTY TRUST	155 PLAISTOW ROAD	2	2	One drive to be shared with parcel 315, located at property line
317	RER REALTY TRUST	149 PLAISTOW ROAD	1	1	Cross connection to P 315 & P 316
318	TAYLOR, RICHARD A. JR.	147 PLAISTOW ROAD	1	1	
319	SANBORN REALTY TRUST	145 PLAISTOW ROAD	1	1	Access for parcel 320
320	WILLIAM H. SANBORN REVOCABLE TRUST	143 PLAISTOW ROAD	2	0	Access via parcel 319 and Main Street

PRELIMINARY PLANS SUBJECT TO REVISION